PLAN & PROFILE

RM OF SHERWOOD NO. 159

STA 0+038 TO STA 5+681

DRAWN BY	D. LEIBEL	**DATE**	23/06/12	**REVISION**	1	**TAB NO**	2-1
DESIGNED BY	PRAIRIE ROAD SOLUTIONS INC.	**DATE**	23/06/12	**CONTRACT**	RM159-2023-01	**SHEET**	1 OF 8

Prairie Road SOLUTIONS INC.

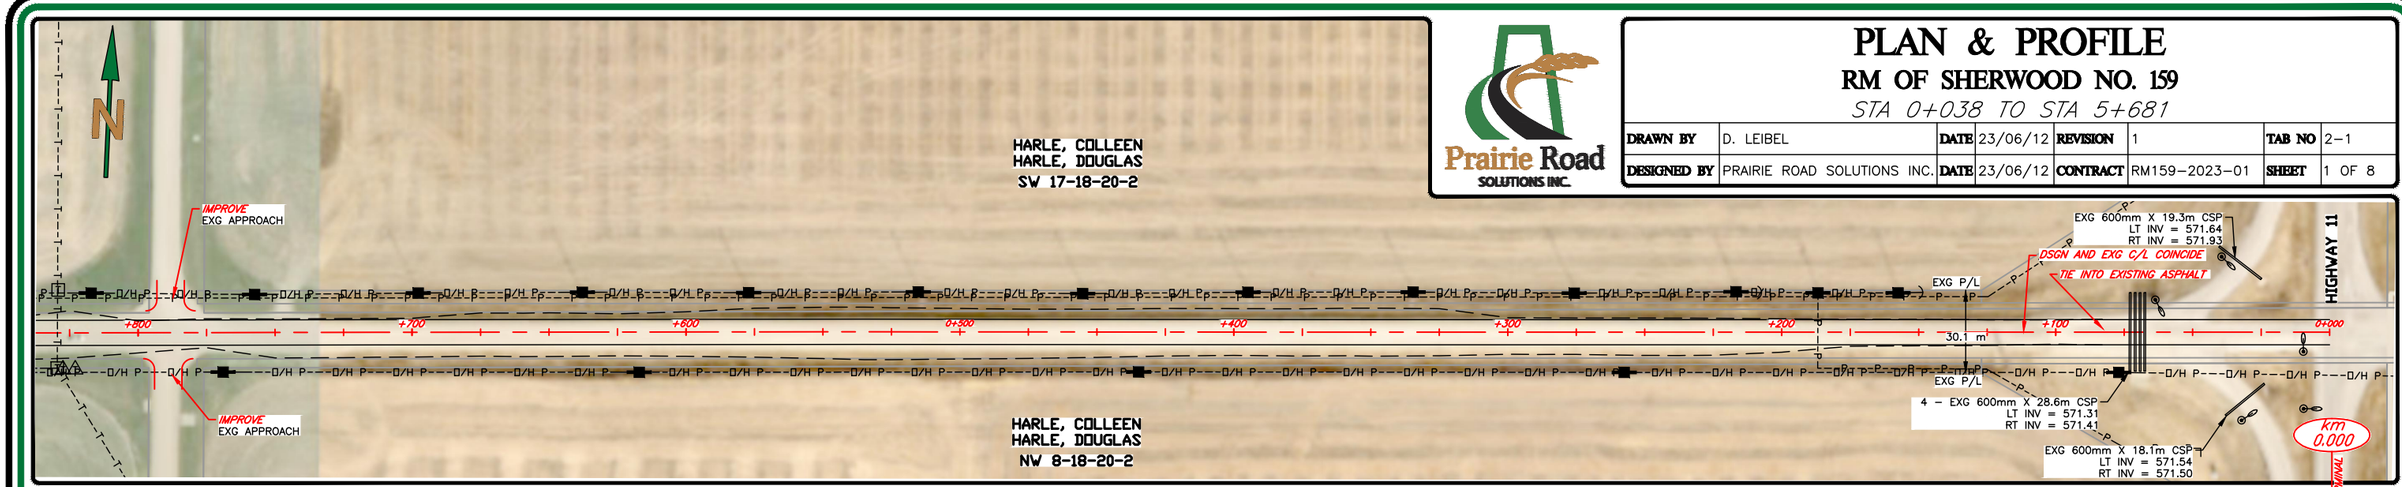

| | | | | | | |

PLAN & PROFILE

RM OF SHERWOOD NO. 159

STA 0+038 TO STA 5+681

DRAWN BY	D. LEIBEL	**DATE**	23/06/12	**REVISION**	1	**TAB NO**	2-2
DESIGNED BY	PRAIRIE ROAD SOLUTIONS INC.	**DATE**	23/06/12	**CONTRACT**	RM159-2023-01	**SHEET**	2 OF 8

Prairie Road SOLUTIONS INC.

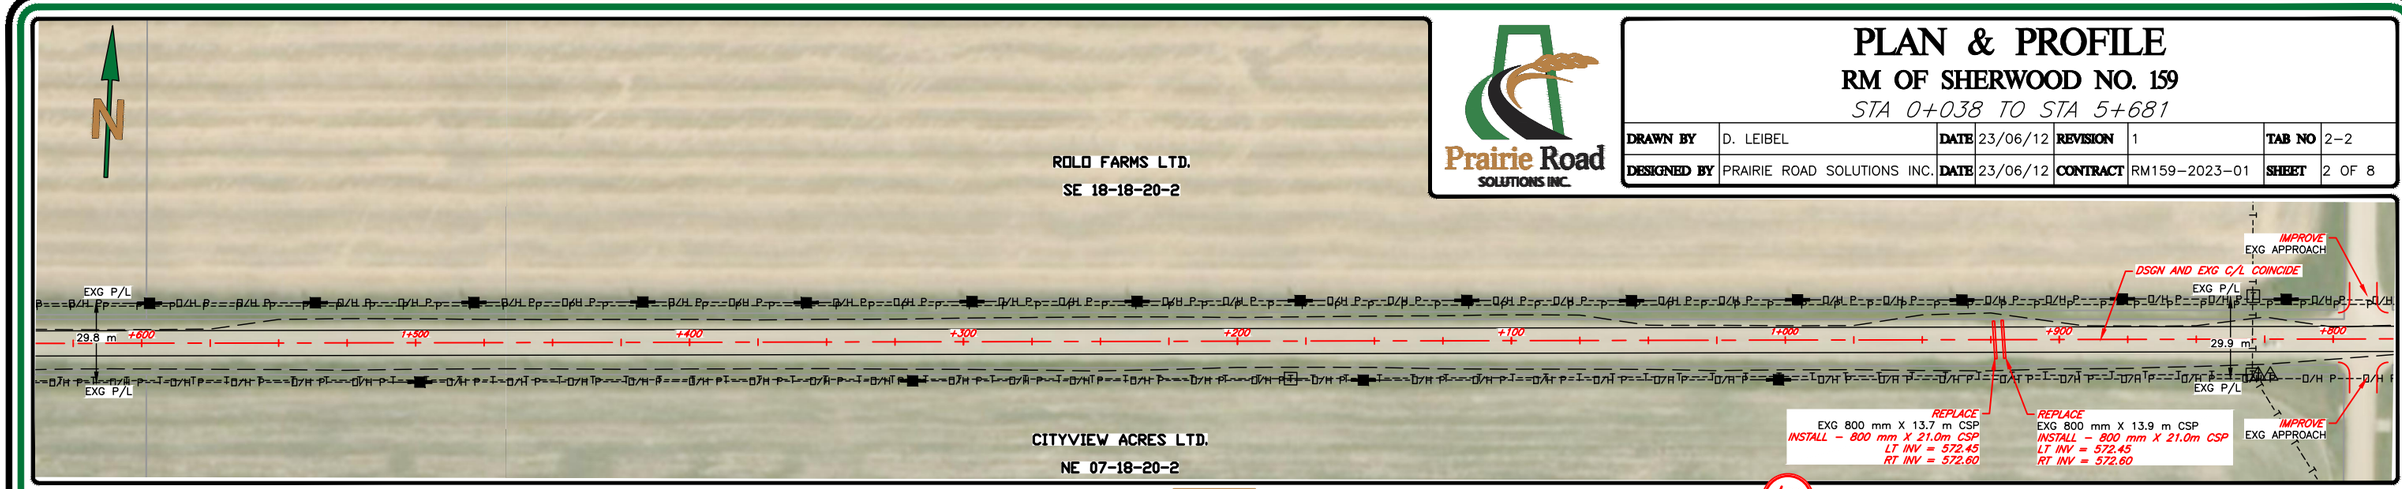

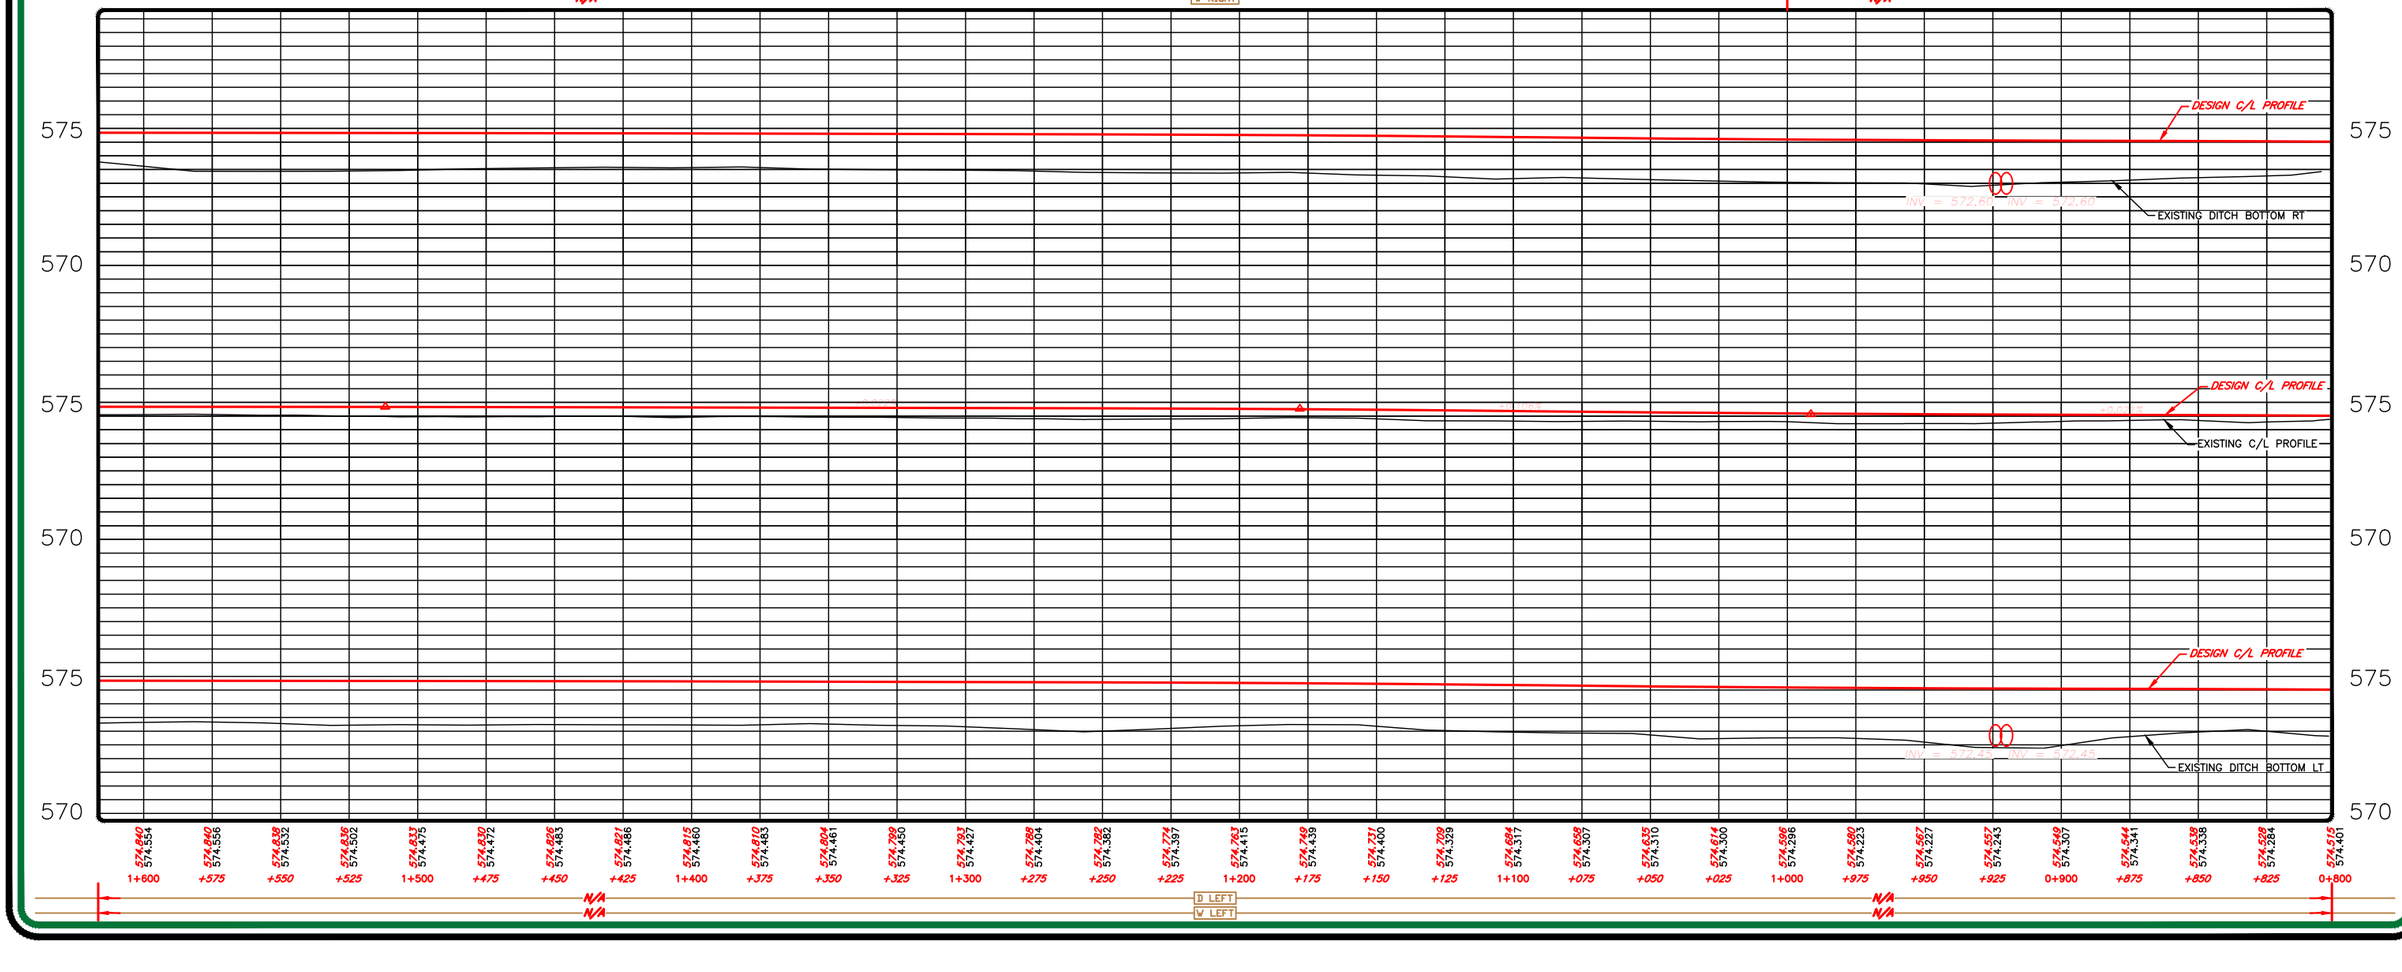

PLAN & PROFILE

RM OF SHERWOOD NO. 159

STA 0+038 TO STA 5+681

DRAWN BY	D. LEIBEL	**DATE**	23/06/12	**REVISION**	1	**TAB NO**	2-3
DESIGNED BY	PRAIRIE ROAD SOLUTIONS INC.	**DATE**	23/06/12	**CONTRACT**	RM159-2023-01	**SHEET**	3 OF 8

Prairie Road SOLUTIONS INC.

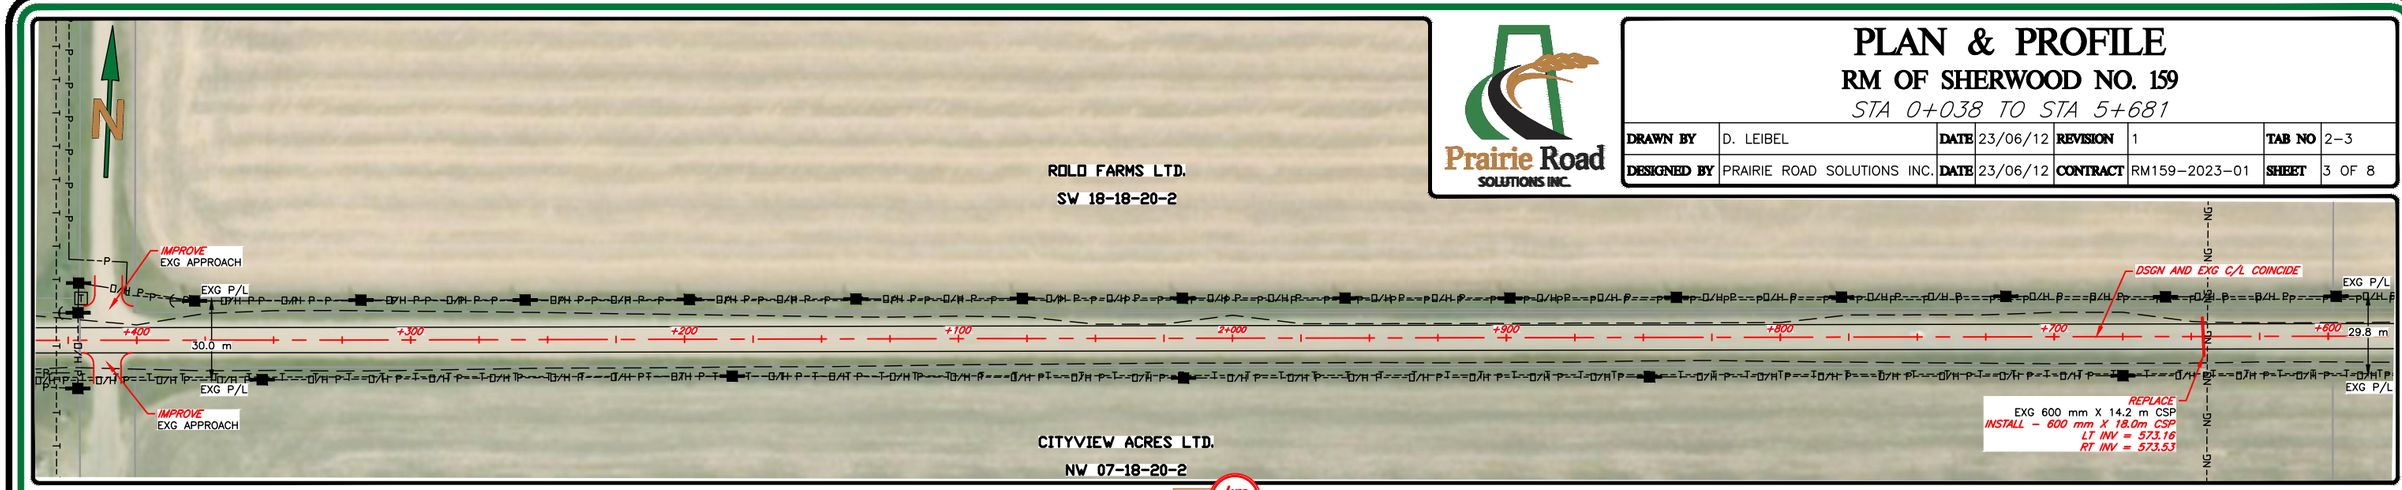

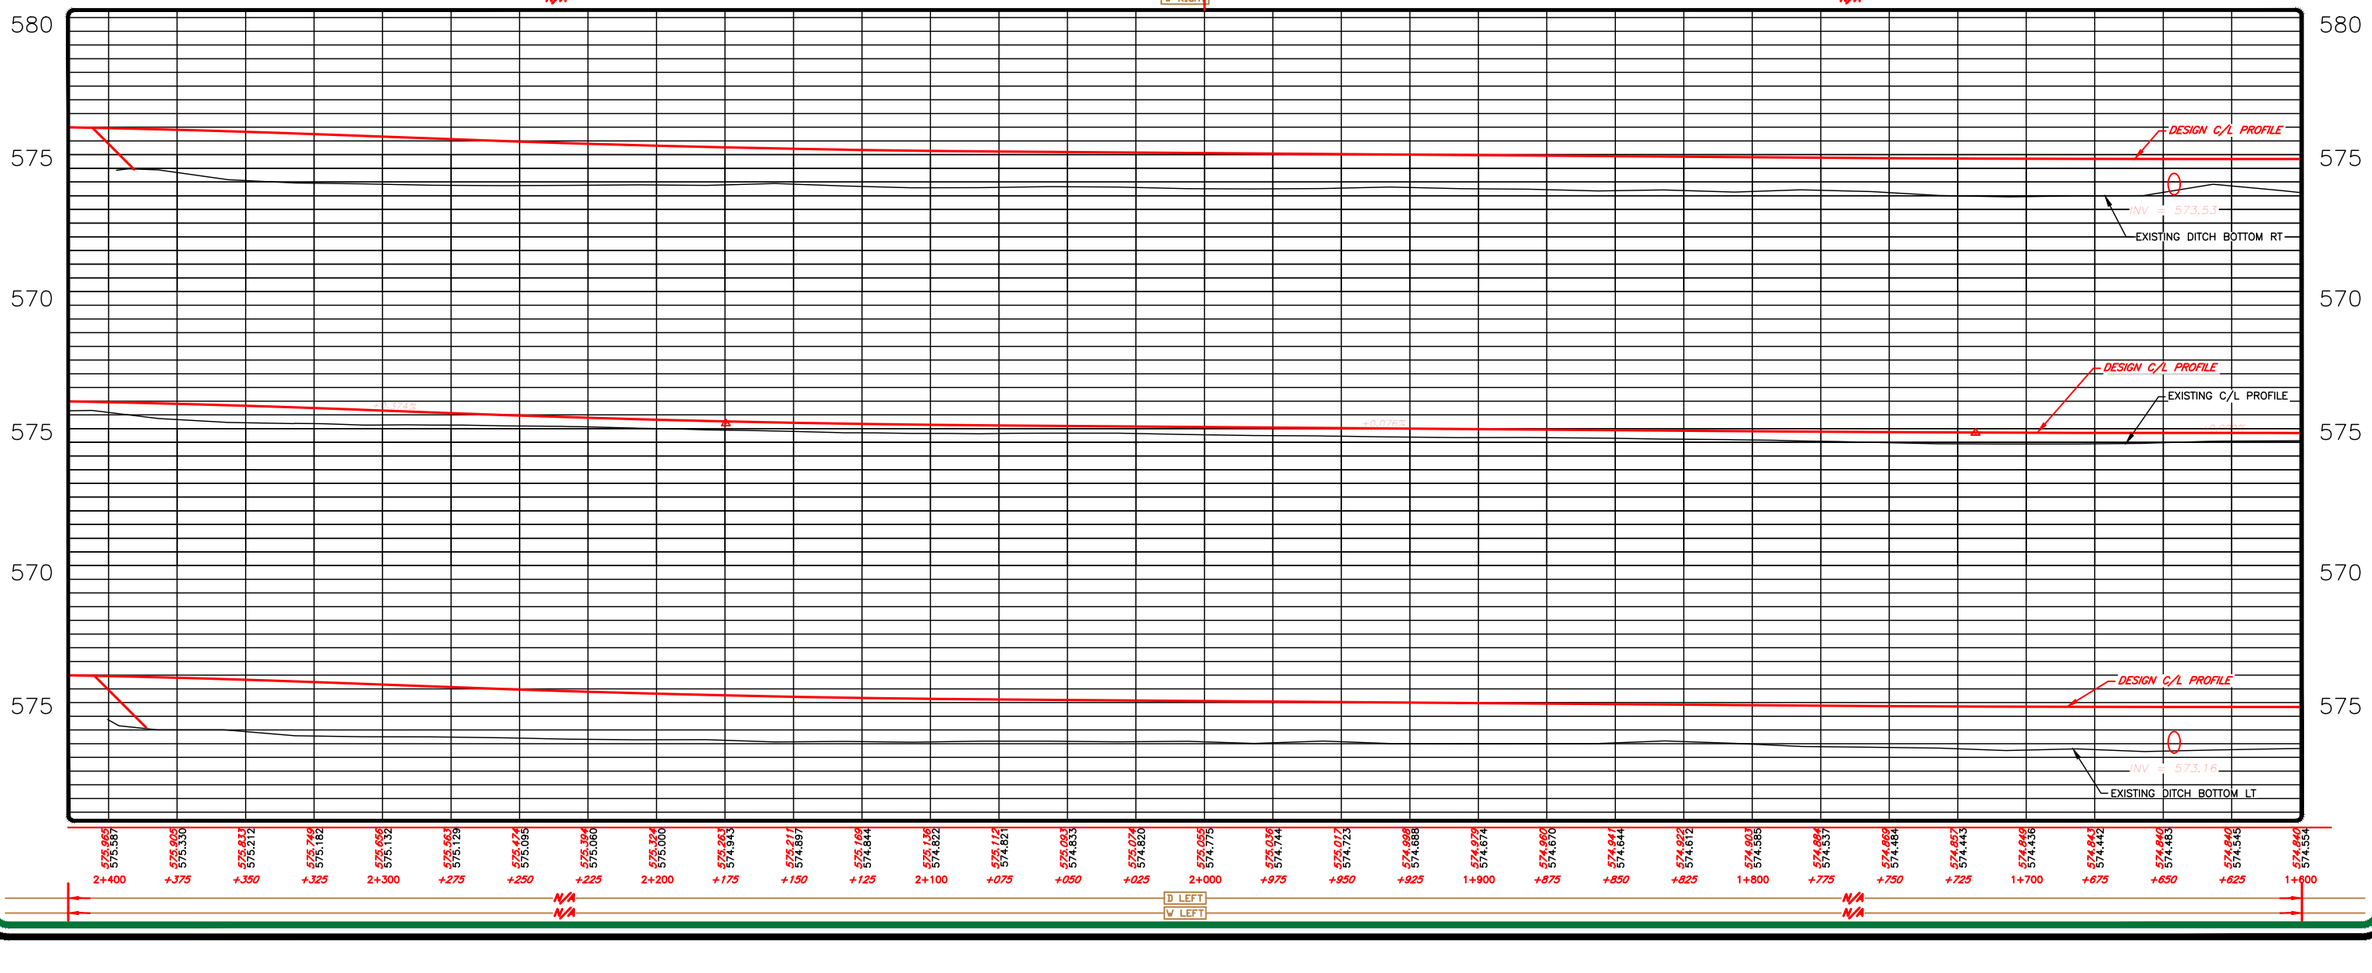

PLAN & PROFILE

RM OF SHERWOOD NO. 159

STA 0+038 TO STA 5+681

DRAWN BY	D. LEIBEL	**DATE**	23/06/12	**REVISION**	1	**TAB NO**	2-4
DESIGNED BY	PRAIRIE ROAD SOLUTIONS INC.	**DATE**	23/06/12	**CONTRACT**	RM159-2023-01	**SHEET**	4 OF 8

Prairie Road SOLUTIONS INC.

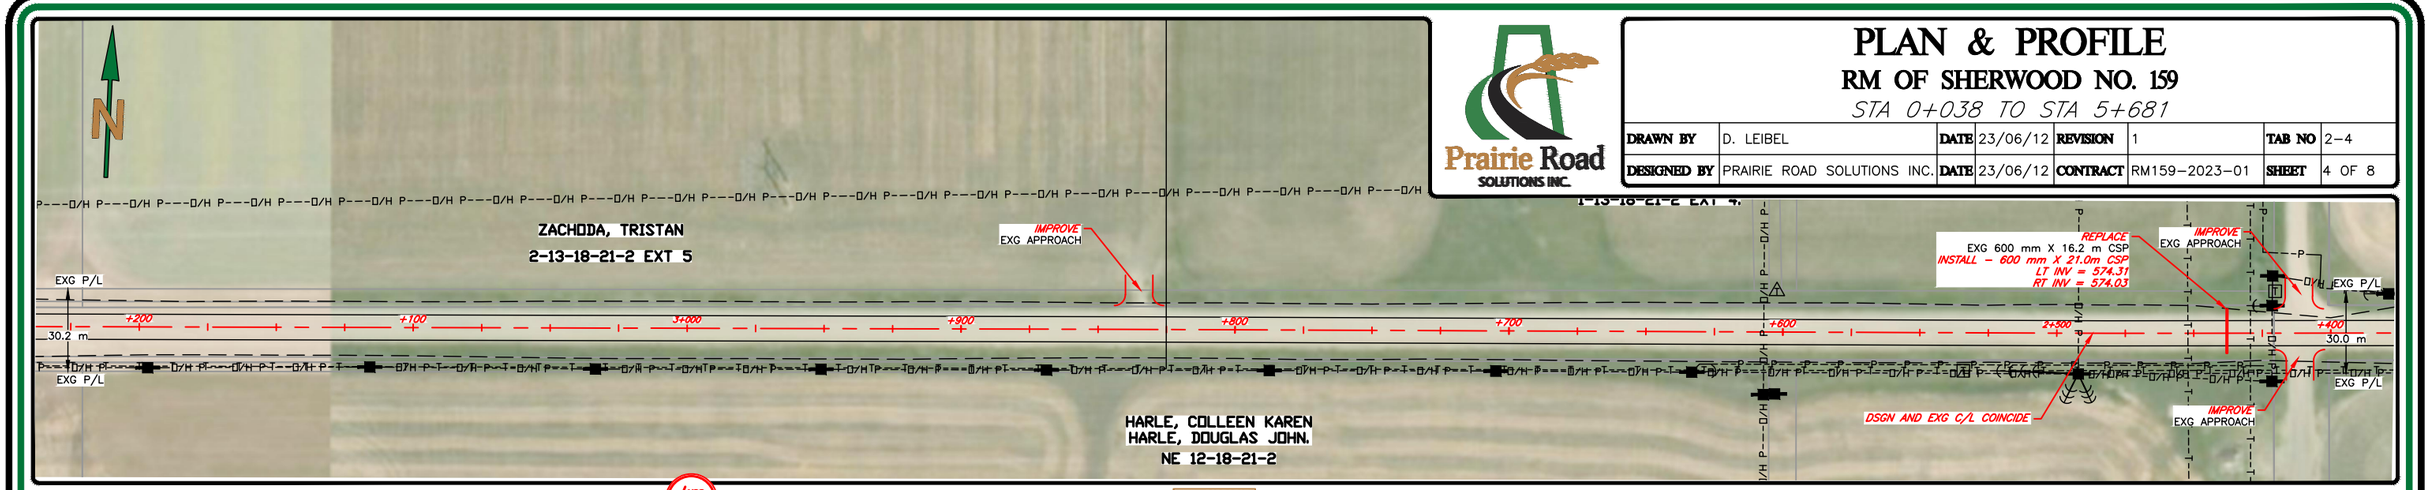

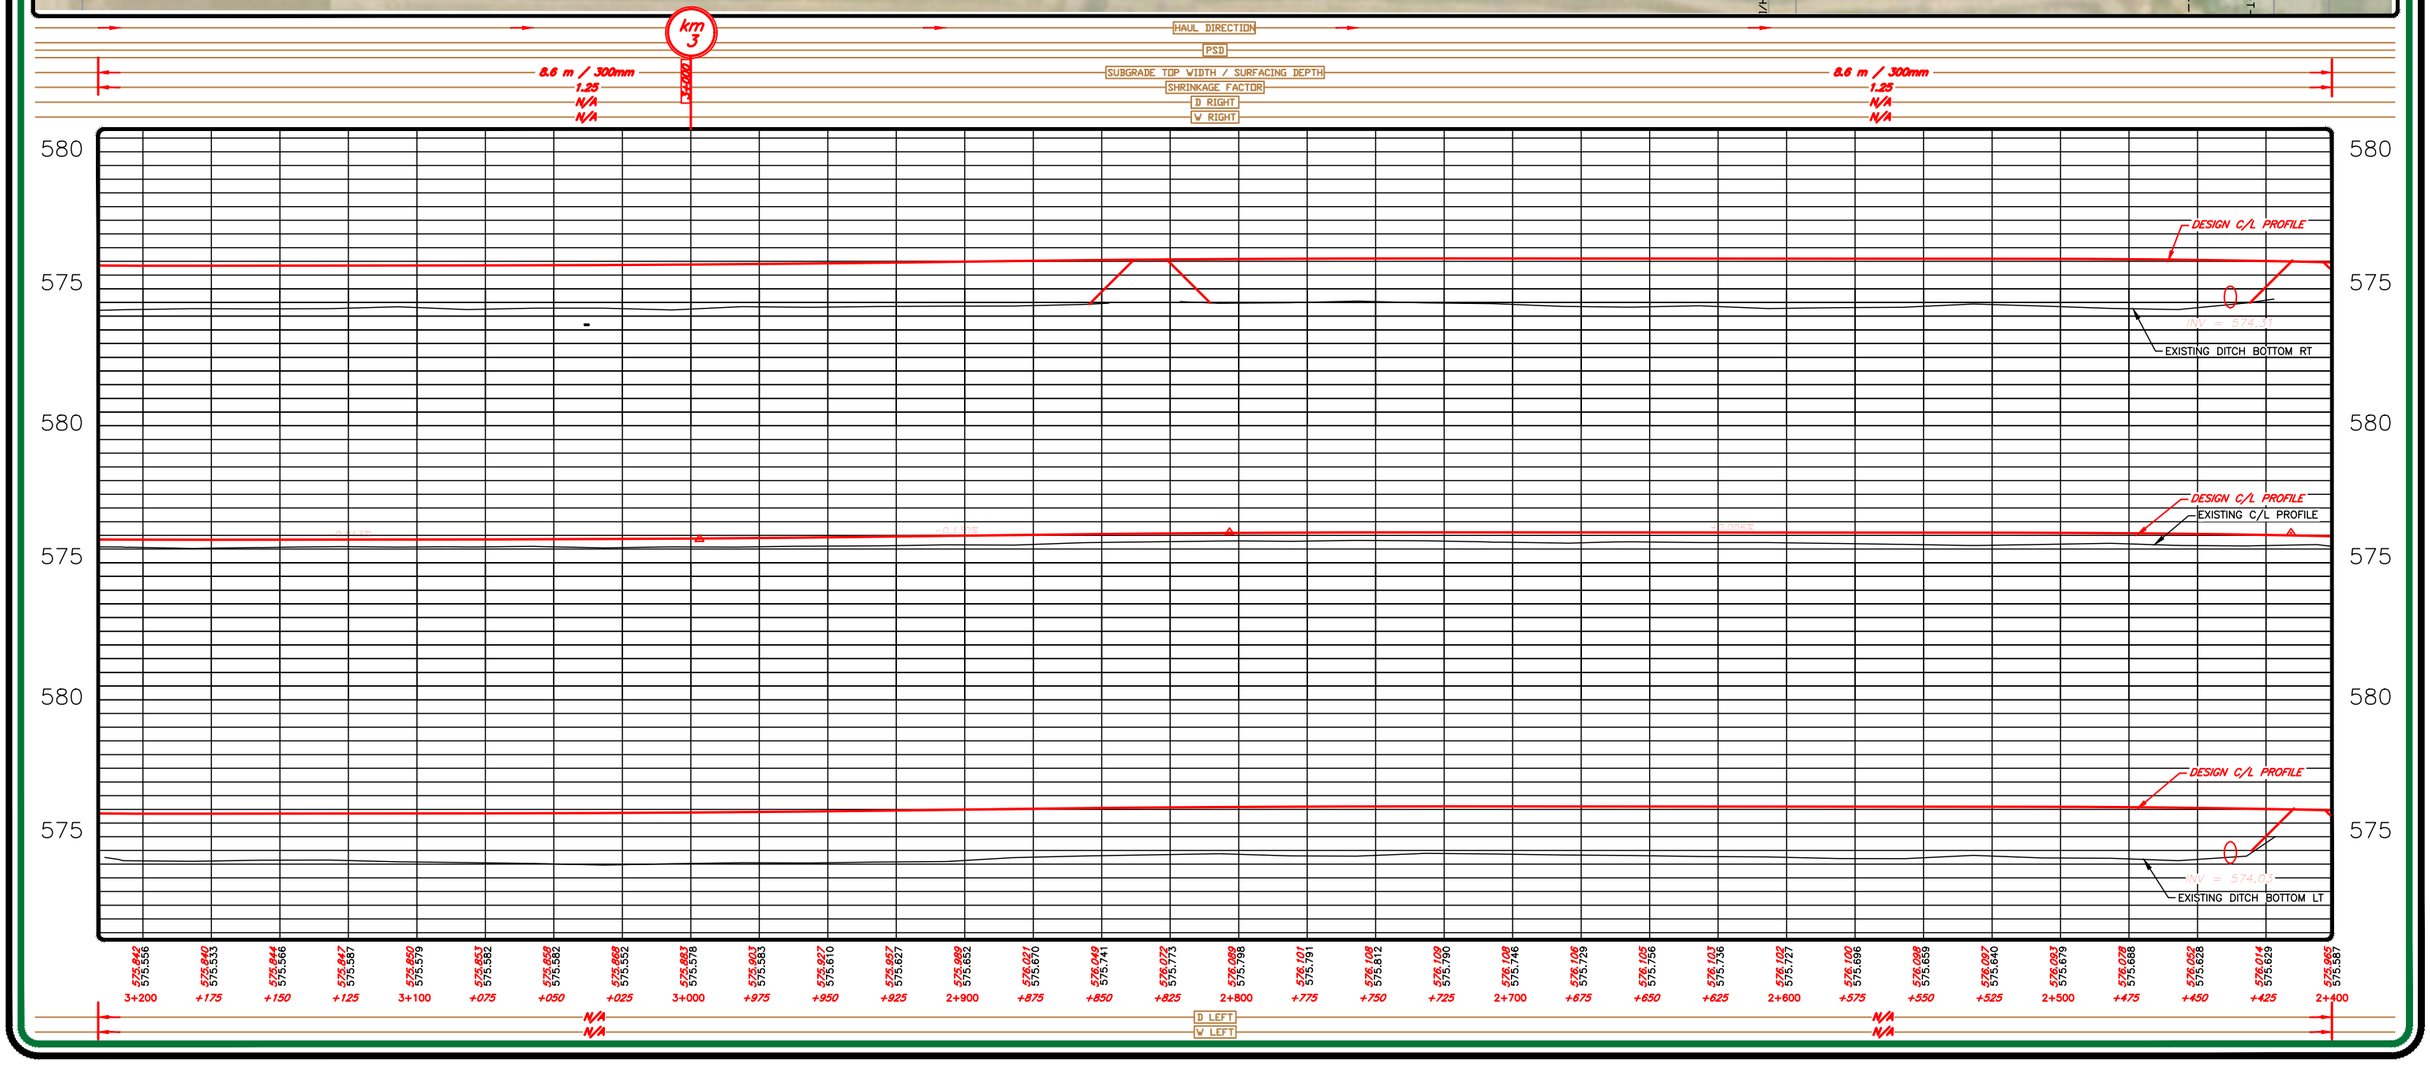

PLAN & PROFILE

RM OF SHERWOOD NO. 159

STA 0+038 TO STA 5+681

DRAWN BY	D. LEIBEL	**DATE**	23/06/12	**REVISION**	1	**TAB NO**	2-5
DESIGNED BY	PRAIRIE ROAD SOLUTIONS INC.	**DATE**	23/06/12	**CONTRACT**	RM159-2023-01	**SHEET**	5 OF 8

Prairie Road SOLUTIONS INC.

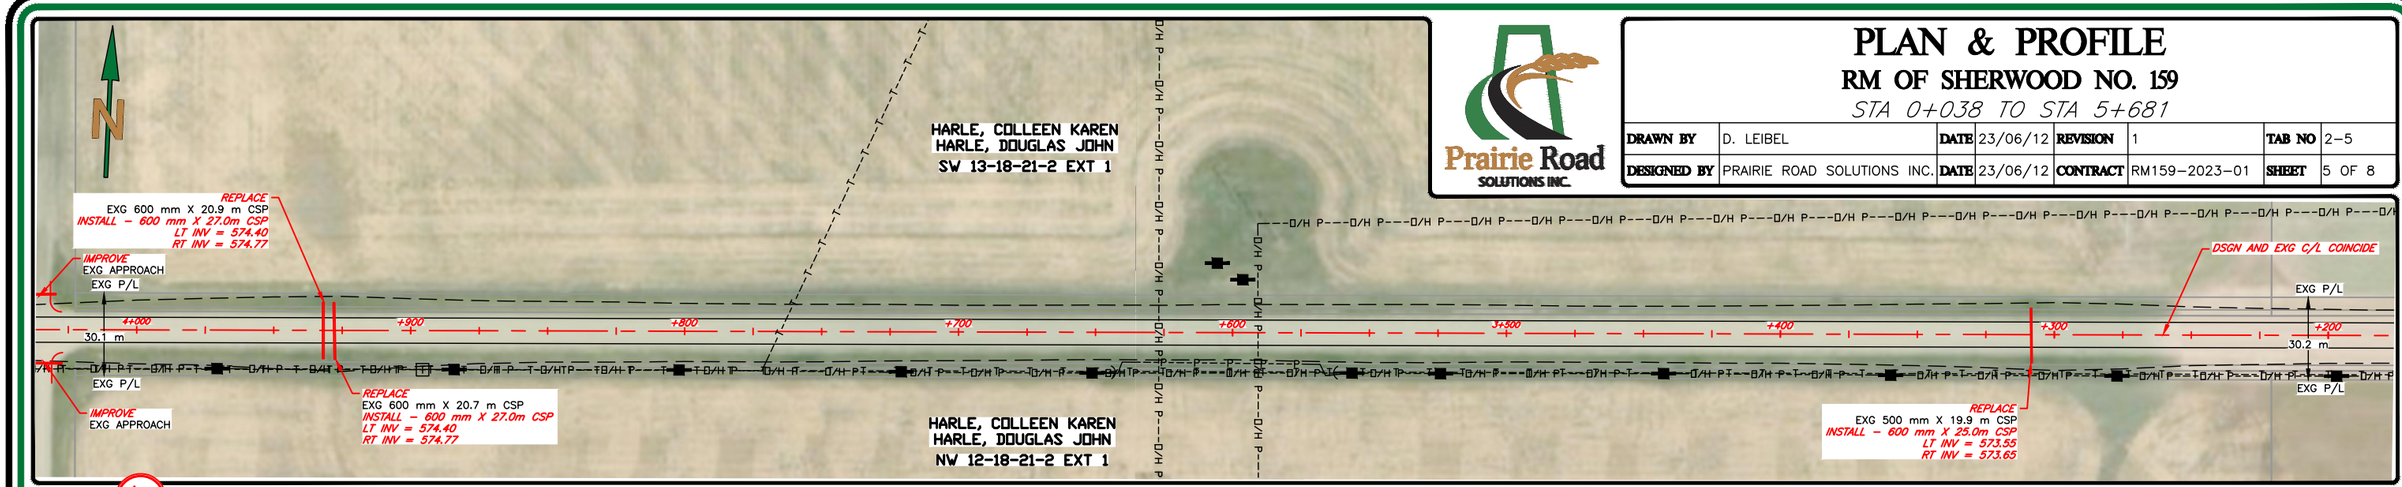

km 4

| | | | | | | |

PLAN & PROFILE

RM OF SHERWOOD NO. 159

STA 0+038 TO STA 5+681

DRAWN BY	D. LEIBEL	**DATE**	23/06/12	**REVISION**	1	**TAB NO**	2-6
DESIGNED BY	PRAIRIE ROAD SOLUTIONS INC.	**DATE**	23/06/12	**CONTRACT**	RM159-2023-01	**SHEET**	6 OF 8

Prairie Road SOLUTIONS INC.

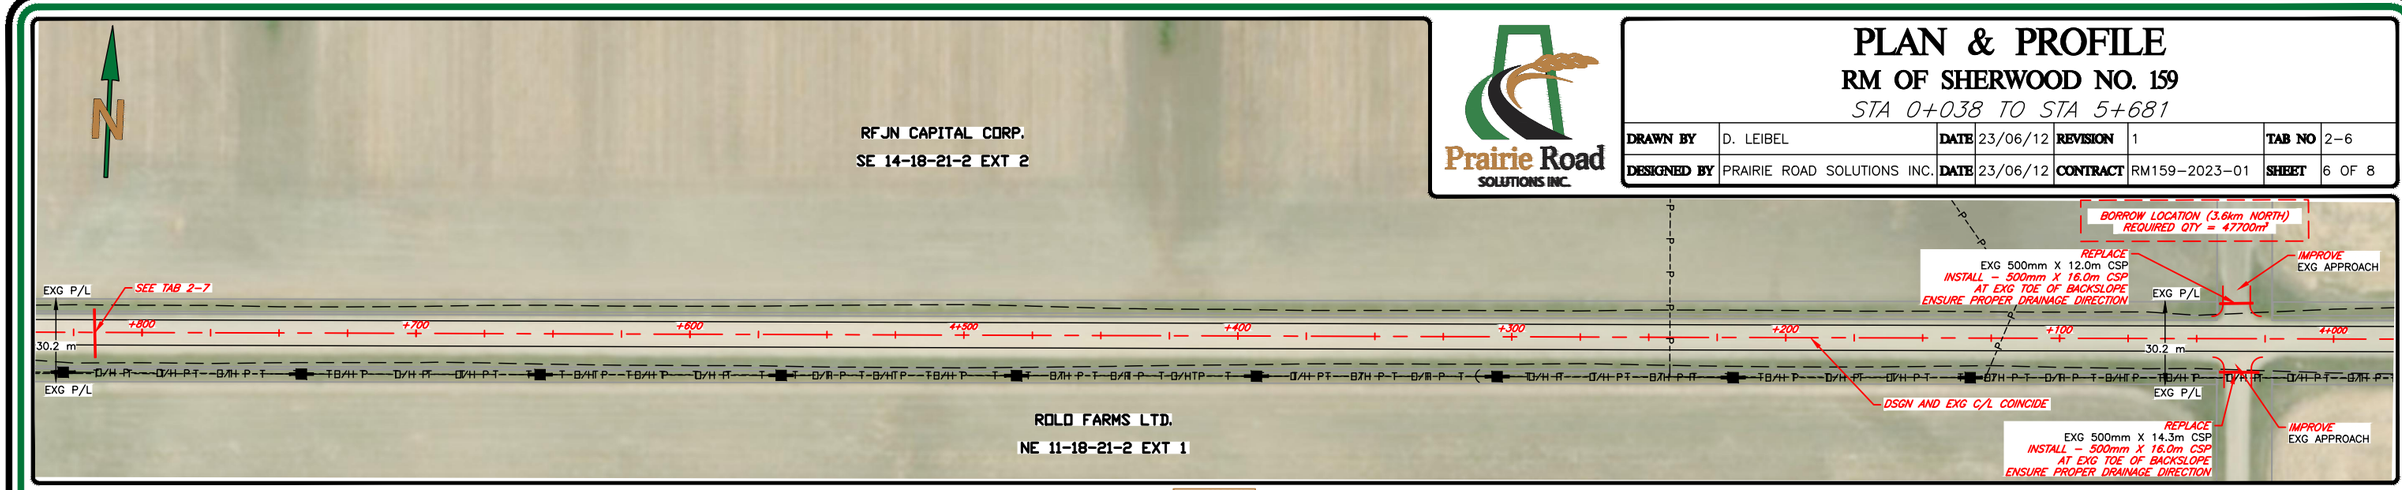

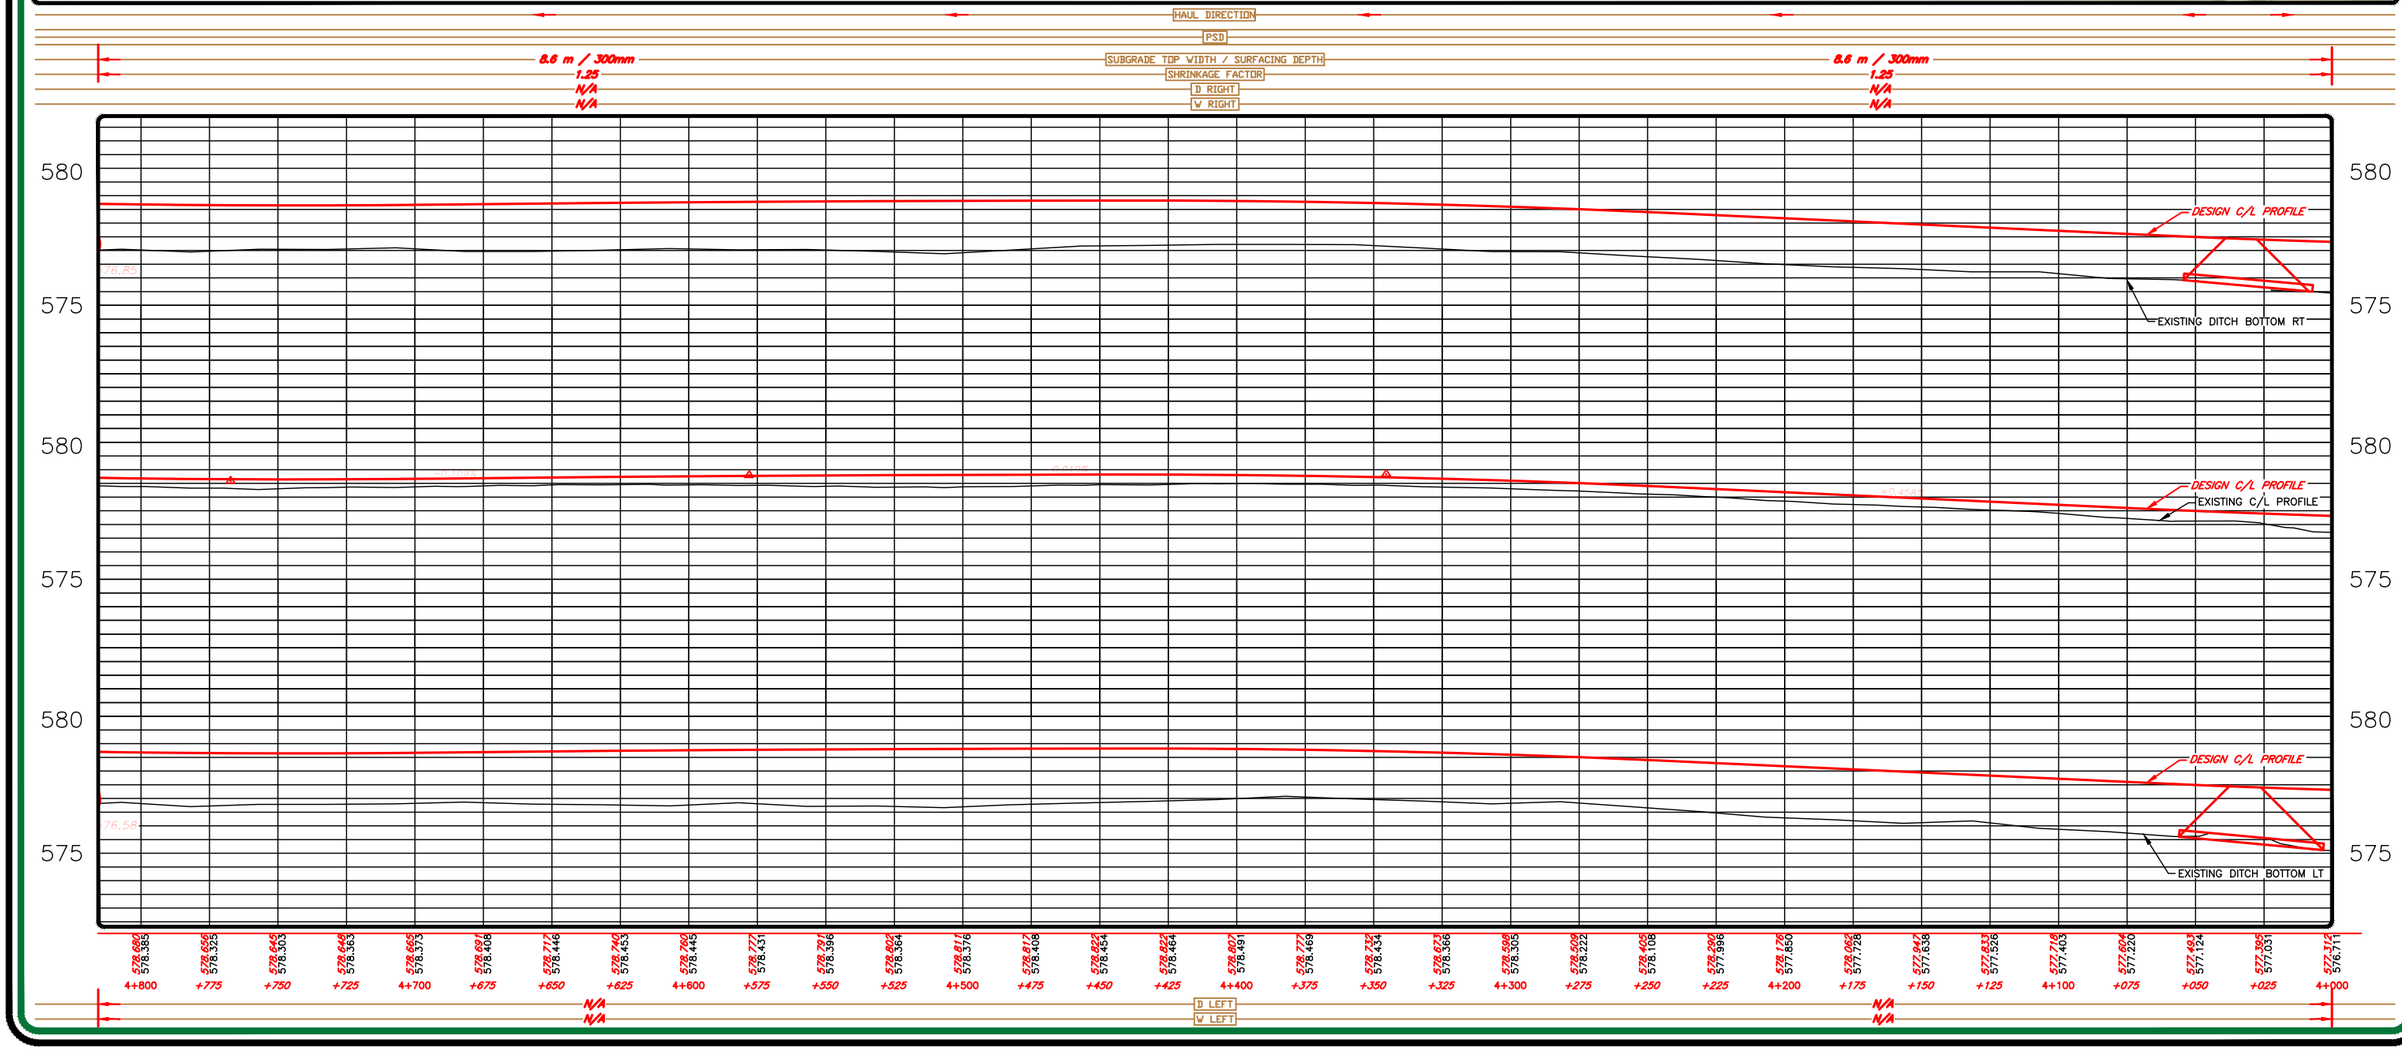

PLAN & PROFILE

RM OF SHERWOOD NO. 159

STA 0+038 TO STA 5+681

DRAWN BY	D. LEIBEL	DATE	23/06/12	REVISION	1	TAB NO	2-7
DESIGNED BY	PRAIRIE ROAD SOLUTIONS INC.	DATE	23/06/12	CONTRACT	RM159-2023-01	SHEET	7 OF 8

Prairie Road SOLUTIONS INC.

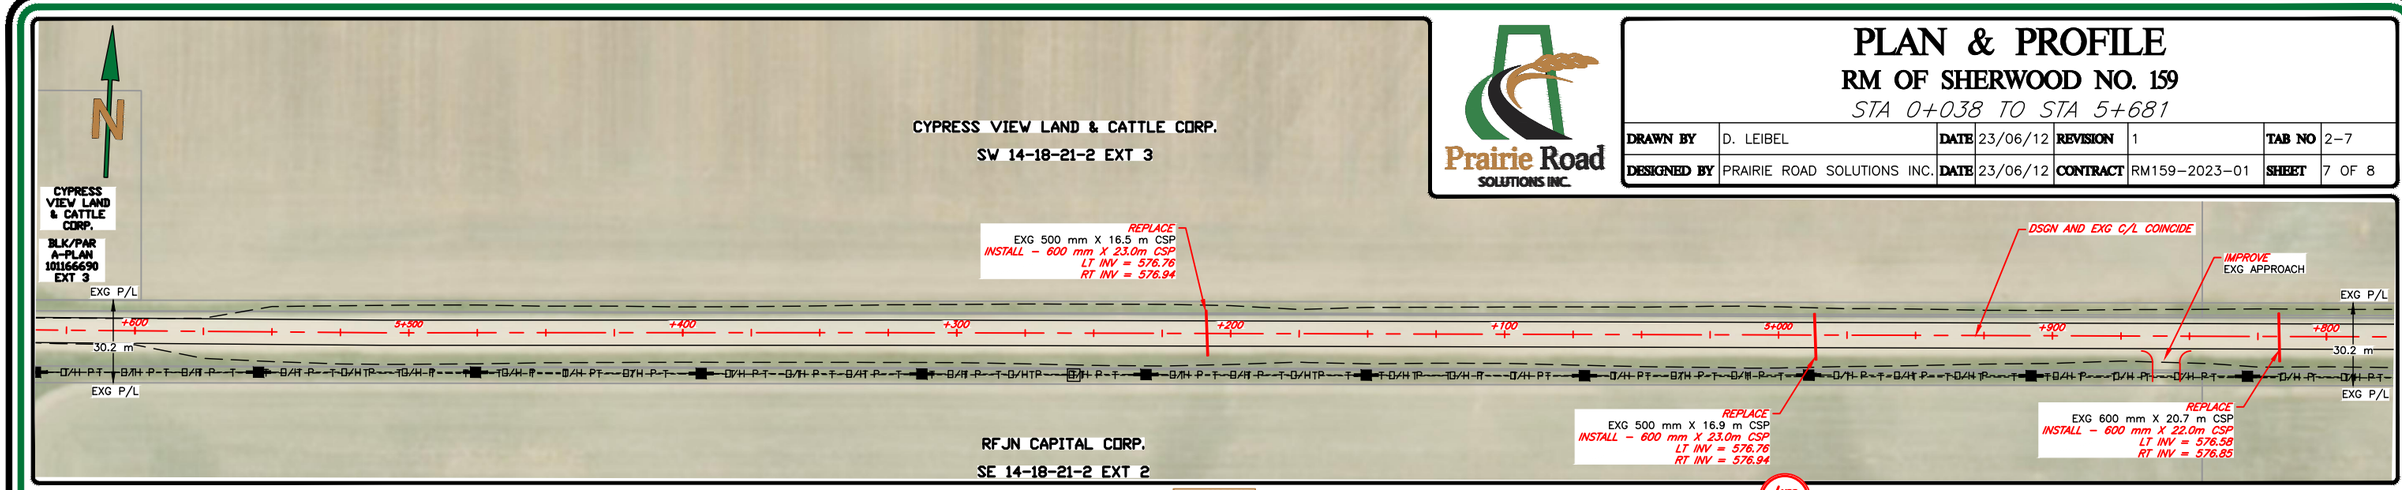

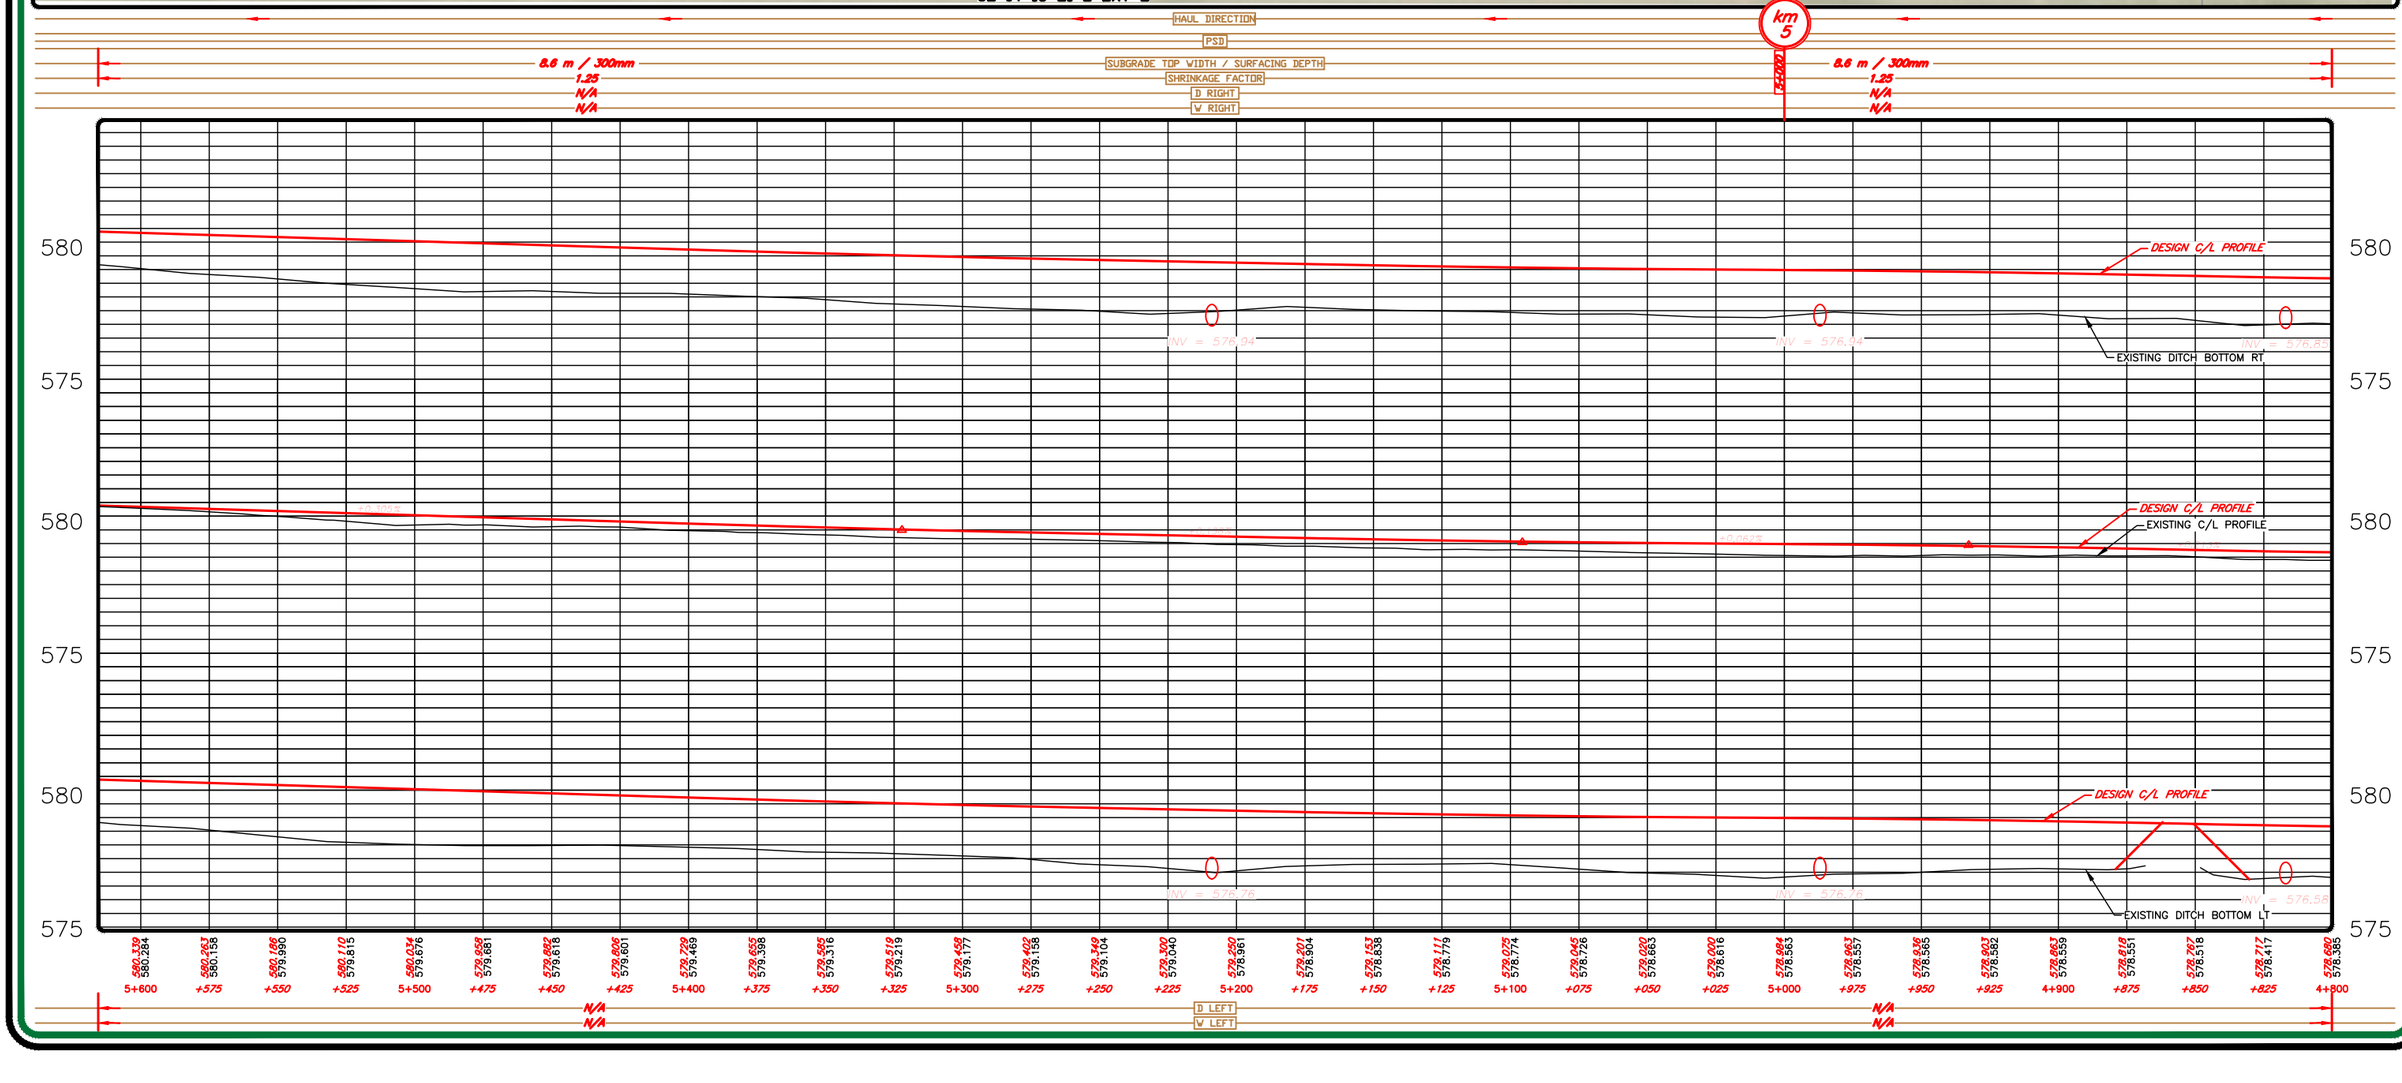

PLAN & PROFILE

RM OF SHERWOOD NO. 159

STA 0+038 TO STA 5+681

DRAWN BY	D. LEIBEL	**DATE**	23/06/12	**REVISION**	1	**TAB NO**	2-8
DESIGNED BY	PRAIRIE ROAD SOLUTIONS INC.	**DATE**	23/06/12	**CONTRACT**	RM159-2023-01	**SHEET**	8 OF 8

Prairie Road SOLUTIONS INC.

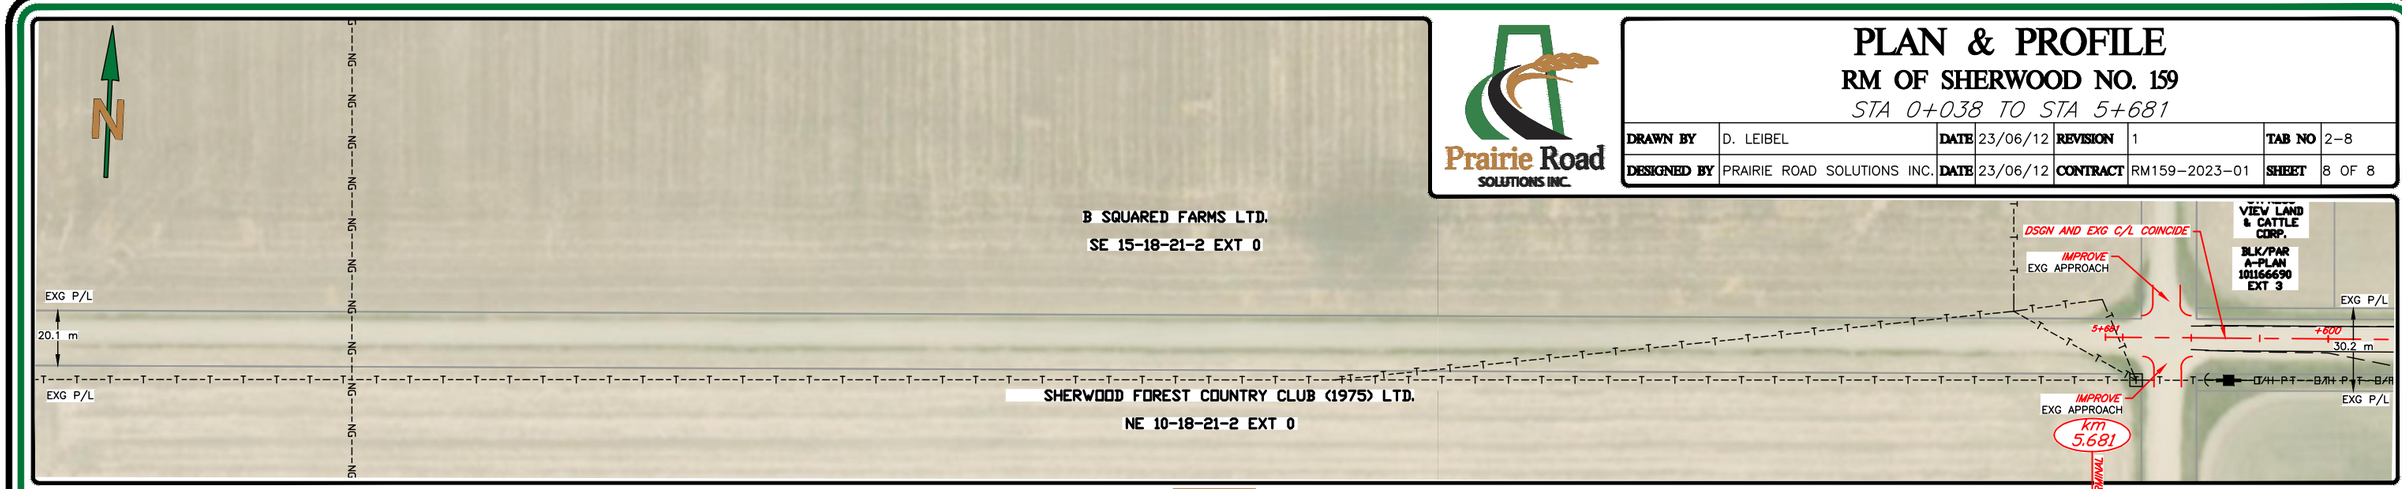

HAUL DIRECTION
PSD
SUBGRADE TOP WIDTH / SURFACING DEPTH
SHRINKAGE FACTOR
D RIGHT
W RIGHT

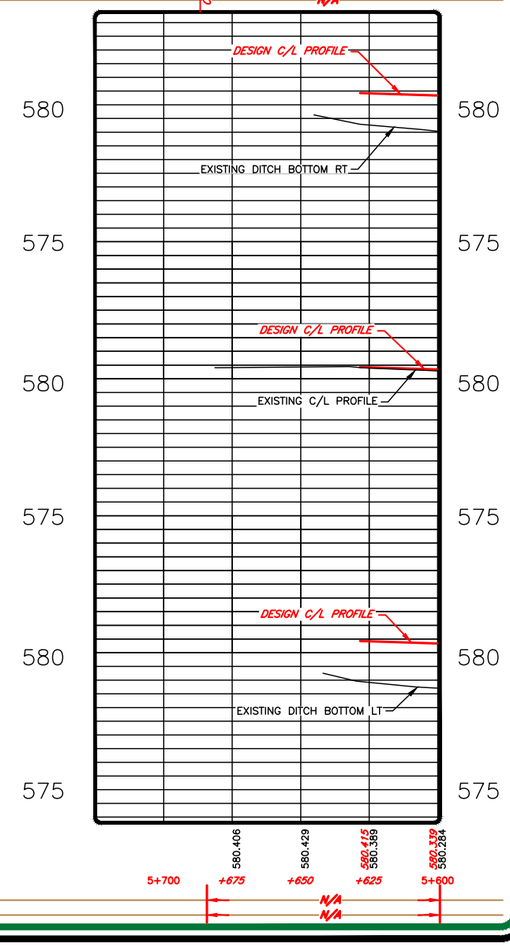

D LEFT
W LEFT